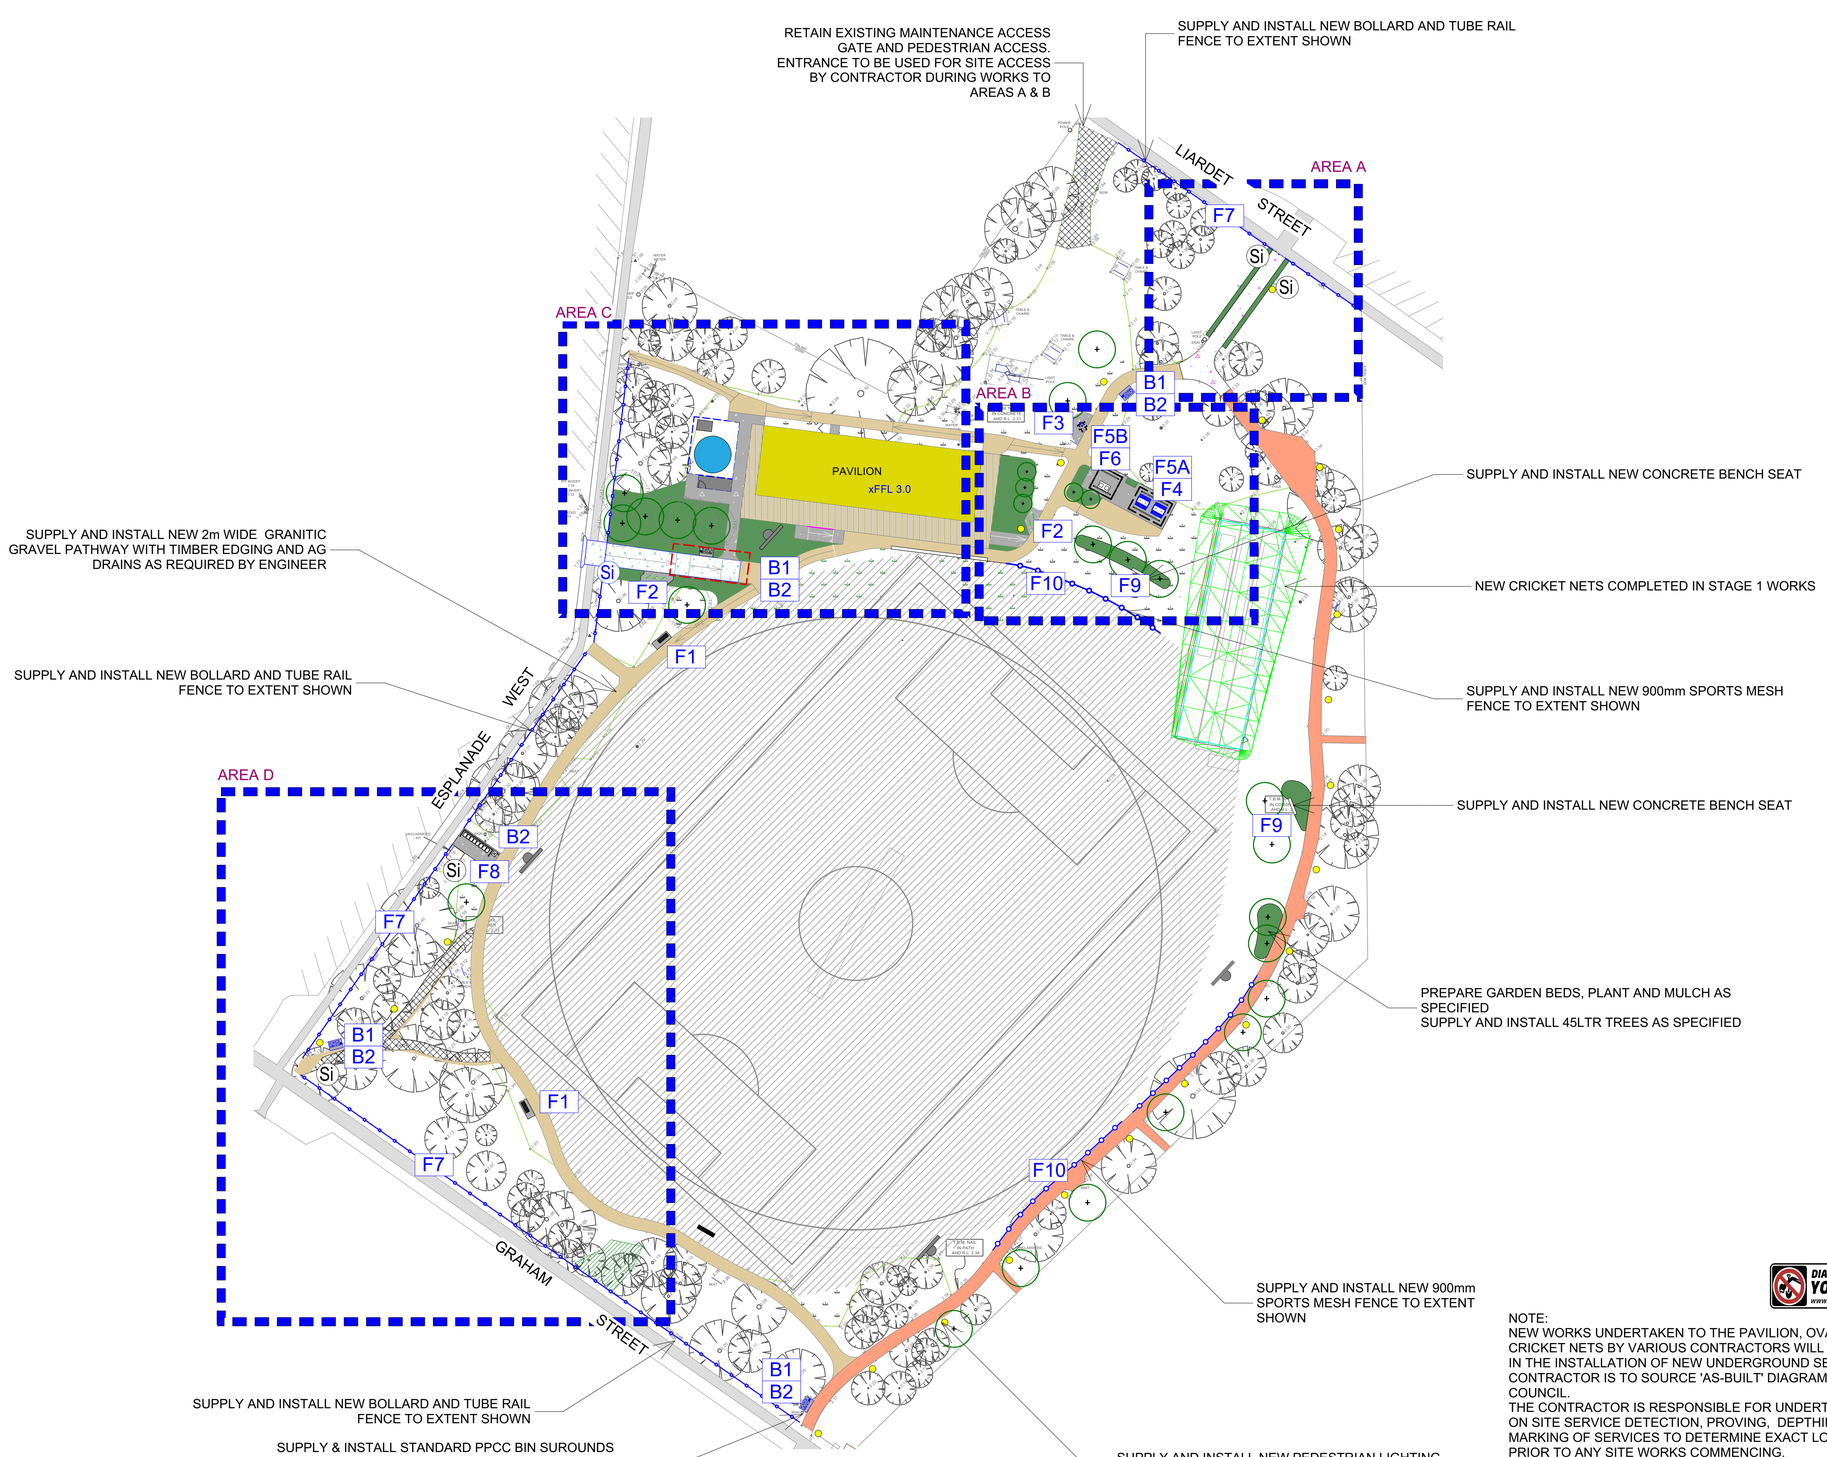

LEGEND

- NEW CONCRETE SURFACE - CS1 (CPP1302 LD100)
- NEW CONCRETE SURFACE - CS2 (2 LD100)
- EXISTING GRANITIC GRAVEL SURFACE
- NEW GRANITIC SAND SURFACE (1 LD100)
- EXISTING CONCRETE PATHWAY
- NEW 75mm LANDSCAPE MULCH
- NEW GARDEN BEDS (2 LD900)
- EXISTING TREES
- NEW TREES (2 LD900)
- NEW SPORTS MESH FENCING TO 900mm (2 LD600)
- NEW BOLLARD & TUBE RAIL FENCE (CPP3504 LD700)
- NEW RESERVE SIGNAGE (Si)
- RE-INSTALLED SIGN (Si)
- NEW PICNIC SHELTER (LD500)
- NEW PICNIC SETTING (LD200)
- NEW PARK SEAT (1 LD200)
- NEW BIN WITH DOG WASTE BAG DISPENSER (1 LD400)
- NEW PEDESTRIAN LIGHTING (2 LD800)
- NEW PAVILION ROOFLINE - PROPOSED
- NEW WATER TANK - BY OTHERS
- SPORTS OVAL - STAGE 1

FURNITURE AND FIXTURES

- 1 LD200 **F1** — SUPPLY & INSTALL PARK SEAT, 'PORT PHILLIP' #K4258 HARDWOOD TIMBER SLATS, IN-GROUND FOOTINGS SUPPLIER: COMMERCIAL SYSTEMS AUSTRALIA, NO: 2
- CPP4101 LD600 **F2** — SUPPLY & INSTALL BIKE LEANING RAILS ITEM CODE #7016 (CIRCLE), 316 SS BOLT DOWN TO NEW PAD AS PER CPP4101 SUPPLIER: COMMERCIAL SYSTEMS AUSTRALIA, NO: 5
- 1 LD300 **F3** — SUPPLY & INSTALL DRINKING FOUNTAIN AQUAFIL BOLD 850 WITH DRAINAGE CAGE, BOTTLE RE-FILL AND DOG BOWL SUPPLIER: CIVIQ, NO: 1
- LD200 **F4** — SUPPLY & INSTALL ACCESSIBLE PICNIC SETTINGS ITEM CODE K4259, PORT PHILLIP TABLE 2m SPOTTED GUM BATTENS, SS FRAME, BOLT DOWN TO NEW PAD SUPPLIER: COMMERCIAL SYSTEMS AUSTRALIA, NO: 2
- LD500 **F5A** — SUPPLY & INSTALL SKILLION SHELTER AKORA 6 x 4m #AKS-SM-DEL-008, POWDERCOATED ALUMINIUM STRUCTURE & SCREEN TO HIGH SIDE. GUTTER & DOWNPIPES SUPPLIER: GRILLEX , NO: 1 QTY
- LD500 **F5B** — SUPPLY & INSTALL SKILLION SHELTER AKORA 4 x 4m #AKS-SM-DEL-006 , POWDERCOATED ALUMINIUM STRUCTURE & SCREEN TO HIGH SIDE. GUTTER & DOWNPIPES SUPPLIER: GRILLEX, NO: 1 QTY
- LD200 **F6** — SUPPLY & INSTALL BBQ 1150 x 1900 LONG A -SERIES WITH DOUBLE CUT OUT, 2 (NO) CC2 ELECTRICAL SS COOKTOP. ITEM CODE #1543/1005 SUPPLIER: CHRISTIE BARBEQUES, NO: 1 QTY
- CPP3504 LD700 **F7** — SUPPLY & INSTALL BOLLARD AND TUBE RAIL FENCING
- 1 LD800 **F8** — SUPPLY & INSTALL BESPOKE FOGO BIN ENCLOSURE, NO: 1
- 2 LD200 **F9** — SUPPLY & INSTALL NEW CONCRETE BENCH SEATING, NO: 2
- 1 LD600 **F10** — SUPPLY & INSTALL SPORTS MESH FENCING
- LD400 **B1** — SUPPLY & INSTALL PPCC BIN SURROUNDS (DOUBLE) GENERAL WASTE - FLAT LID LR6164 - PORTPHILLIP RECYCLING - PYRAMID LID LR6164-PORTPHILLIP SS BODY & LID SUPPLIER: COMMERCIAL SYSTEMS AUSTRALIA NO: 5 QTY GEN WASTE, 4 QTY RECYCLING
- LD400 **B2** — INSTALL WITH DOGLITTER BAG DISPENSER ITEM CODE #LR6520, 304 STAINLESS STEEL, SATIN POLISHED BOLT DOWN TO NEW SLAB. SUPPLIER: COMMERCIAL SYSTEMS AUSTRALIA , NO: 5

DIAL BEFORE YOU DIG www.1100.com.au

NOTE:
NEW WORKS UNDERTAKEN TO THE PAVILION, OVAL AND CRICKET NETS BY VARIOUS CONTRACTORS WILL RESULT IN THE INSTALLATION OF NEW UNDERGROUND SERVICES. CONTRACTOR IS TO SOURCE 'AS-BUILT' DIAGRAMS FROM COUNCIL.
THE CONTRACTOR IS RESPONSIBLE FOR UNDERTAKING ON SITE SERVICE DETECTION, PROVING, DEPTHING AND MARKING OF SERVICES TO DETERMINE EXACT LOCATION PRIOR TO ANY SITE WORKS COMMENCING.
ANY SERVICES SHOWN HAVE BEEN EXTRACTED FROM DBYD NOT FROM AN ON-SITE SERVICE DETECTION INVESTIGATION, AND ARE APPROXIMATE ONLY. NO GUARANTEE IS GIVEN THAT ALL SERVICES ARE SHOWN.

LA-002

DRAWN BY:	KG	AMENDMENTS:
CHECKED BY:		

N

KLG Landscape Consultants
krisgalea@bigpond.com
Kristine Galea
Mob: 0422 484 544

2MHCONSULTING
74 HIGH STREET, KYNETON VIC
PH 5422 2176
WWW.2MHCONSULTING.COM.AU

PROJECT:

LAGOON RESERVE
180 ESPLANADE WEST,
PORT MELBOURNE, VIC 3207

DATE: 17.05.2024
SCALE: 1:500 @ A1 (0 1 2 3 4 5 M)
DRAWING: SITE PLAN

CLIENT: PORT PHILLIP CITY COUNCIL
PERKINS ARCHITECTS

SPI: 3-13A/PP3084B
COUNCIL PROPERTY: 209066

SHEET: 3 of 27

ISSUE: TENDER ISSUE (B)

PLOT DATE: 17.05.2024